10/7/2017 1:06:13 PM

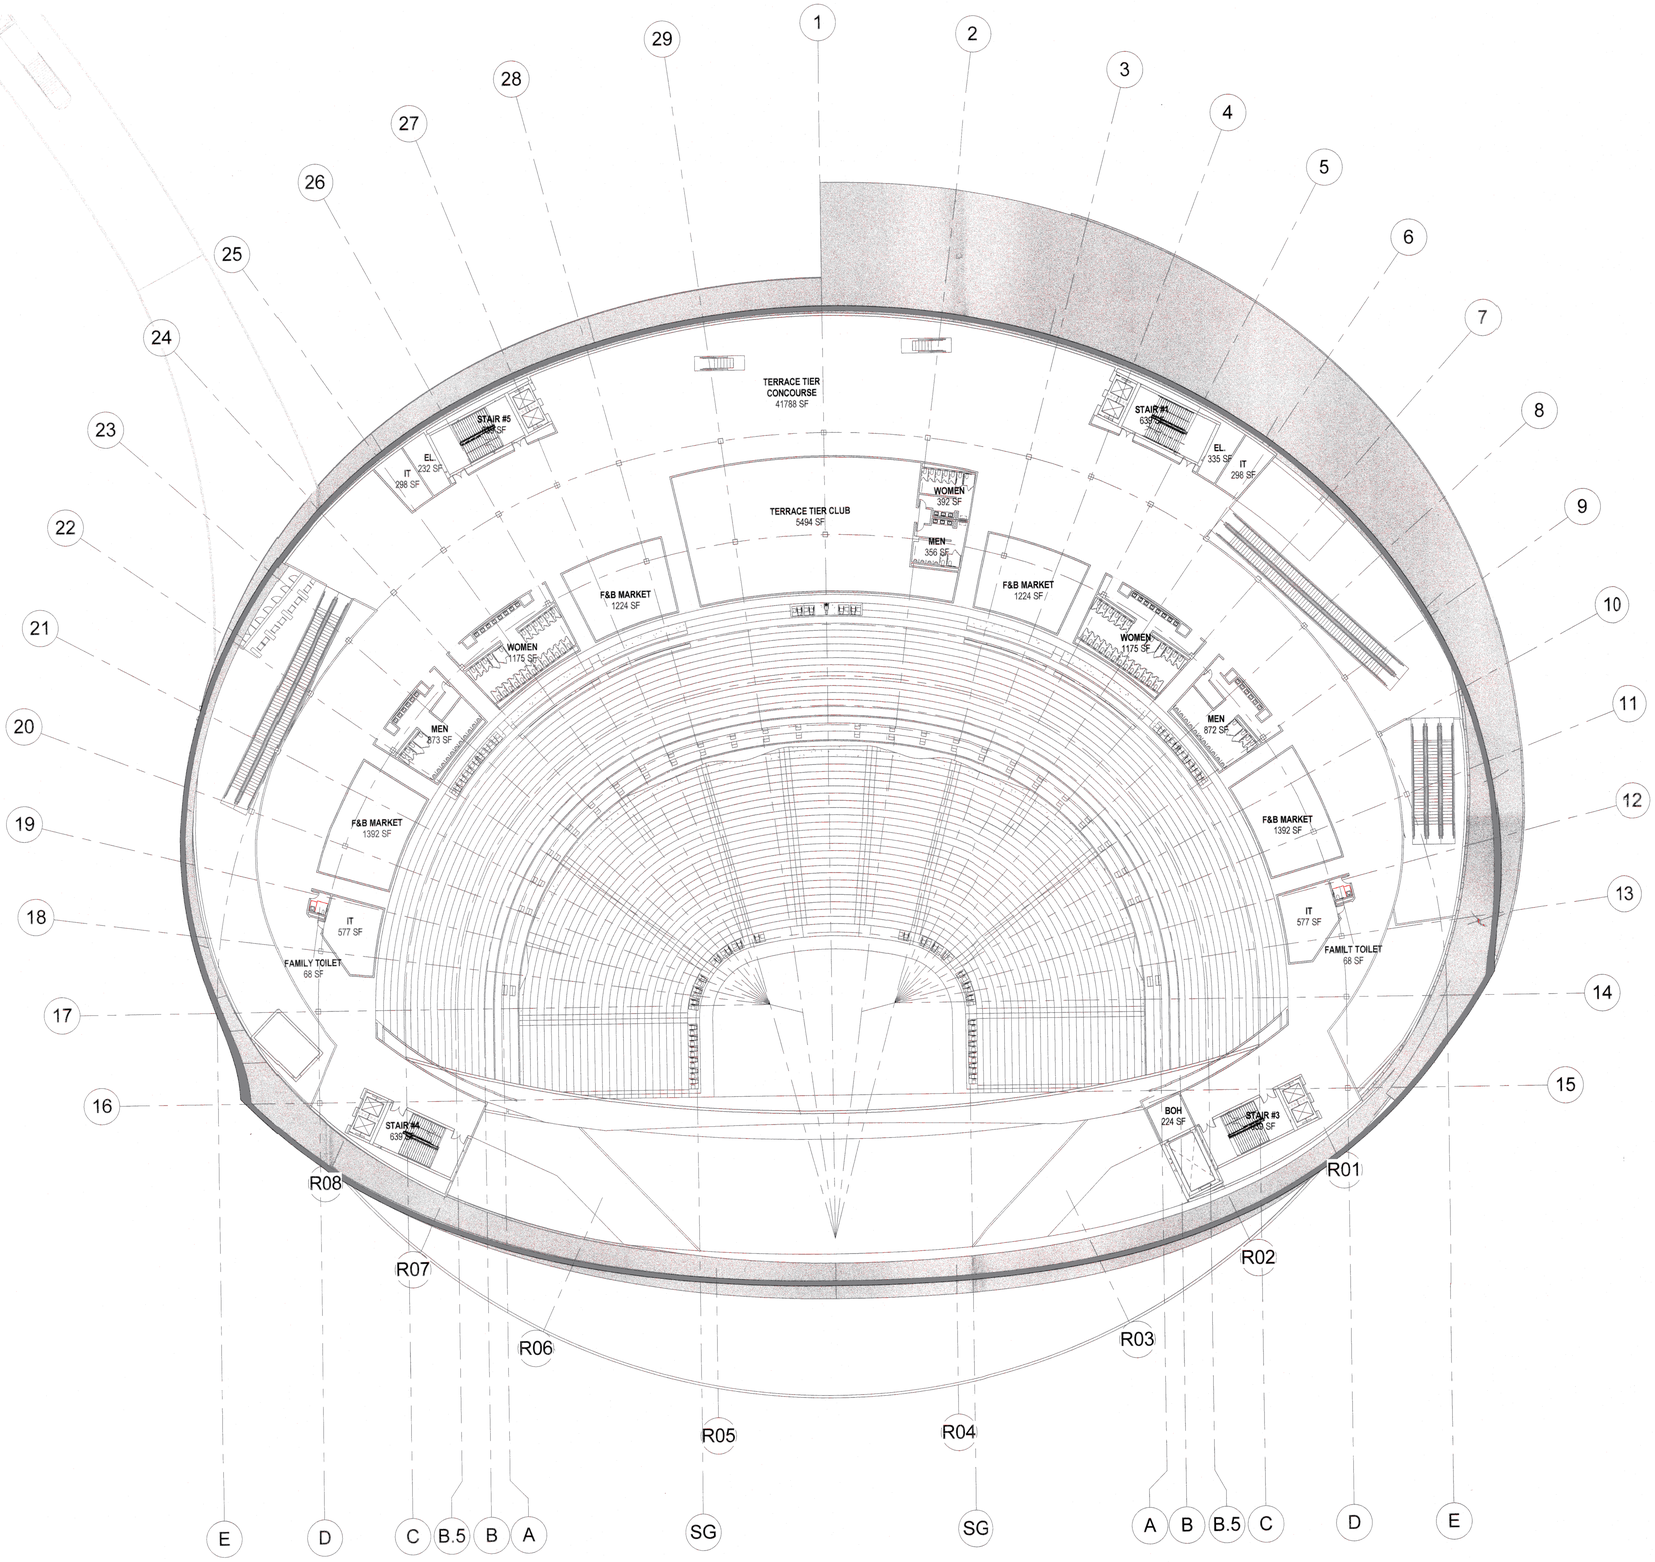

1 200 LEVEL - TERRACE TIER REFERENCE PLAN
1" = 30'-0"

VC-1096-17

PROJECT NORTH
0 30' 60'

PRE-0054-17

POPULOUS®

POPULOUS®
Architecture, Planning,
Interiors, Programming
4800 Main St, Suite 300
Kansas City, MO 64112
816.221.1500
475 Fifth Avenue, Floor 15
New York, NY 10017
917.261.3426

Civil Engineer
Kimley-Horn
6671 S. Las Vegas Blvd. Suite 320
Las Vegas, NV 89119
702.862.3600

Structural Engineer
Thornton Tomasetti
51 Madison Avenue
New York, NY 10010
917.661.7800

MEP/FP Engineer, IT Systems & Security Design
Cosentini Associates, Inc.
Two Pennsylvania Plaza, Third Floor
New York, NY 10121
212.615.3600

Audio Video Design & Acoustics Consultant
Ove Arup & Partners, PC
77 Water Street
New York, NY 10005
212.896.3000

Facade Engineer
Walter P. Moore
707 Wilshire Blvd., Suite 2100
Los Angeles, CA 90017
310.254.1900

Vertical Transportation Consultant
Fortune Shepler Salling, Inc.
8762 Forrest Drive
Highlands Ranch, CO 80126
720.438.1540

Building & Fire Code Consultant
Code Consultants Professional Engineers, PC
215 West 40th Street, 15th Floor
New York, NY 10018
212.216.9596

MSG Las Vegas Music Venue

Las Vegas, Nevada

MSG
THE MADISON SQUARE GARDEN COMPANY

ENTITLEMENTS
PRE-SUBMITTAL
OCT. 12, 2017

REVISIONS

NO.	DATE	DESCRIPTION

A B
C D
E

PROJECT NO. 17.4513.00
ISSUED BY: POPULOUS
ISSUED DATE:

SHEET TITLE: 200 LEVEL - TERRACE TIER CONCOURSE REFERENCE PLAN

DISCIPLINE - CATEGORY - SUB CATEGORY - SHEET
A1-4.0

Copyright 2017 © POPULOUS

FOR REFERENCE ONLY - NOT FOR CONSTRUCTION

10/7/2017 1:08:55 PM

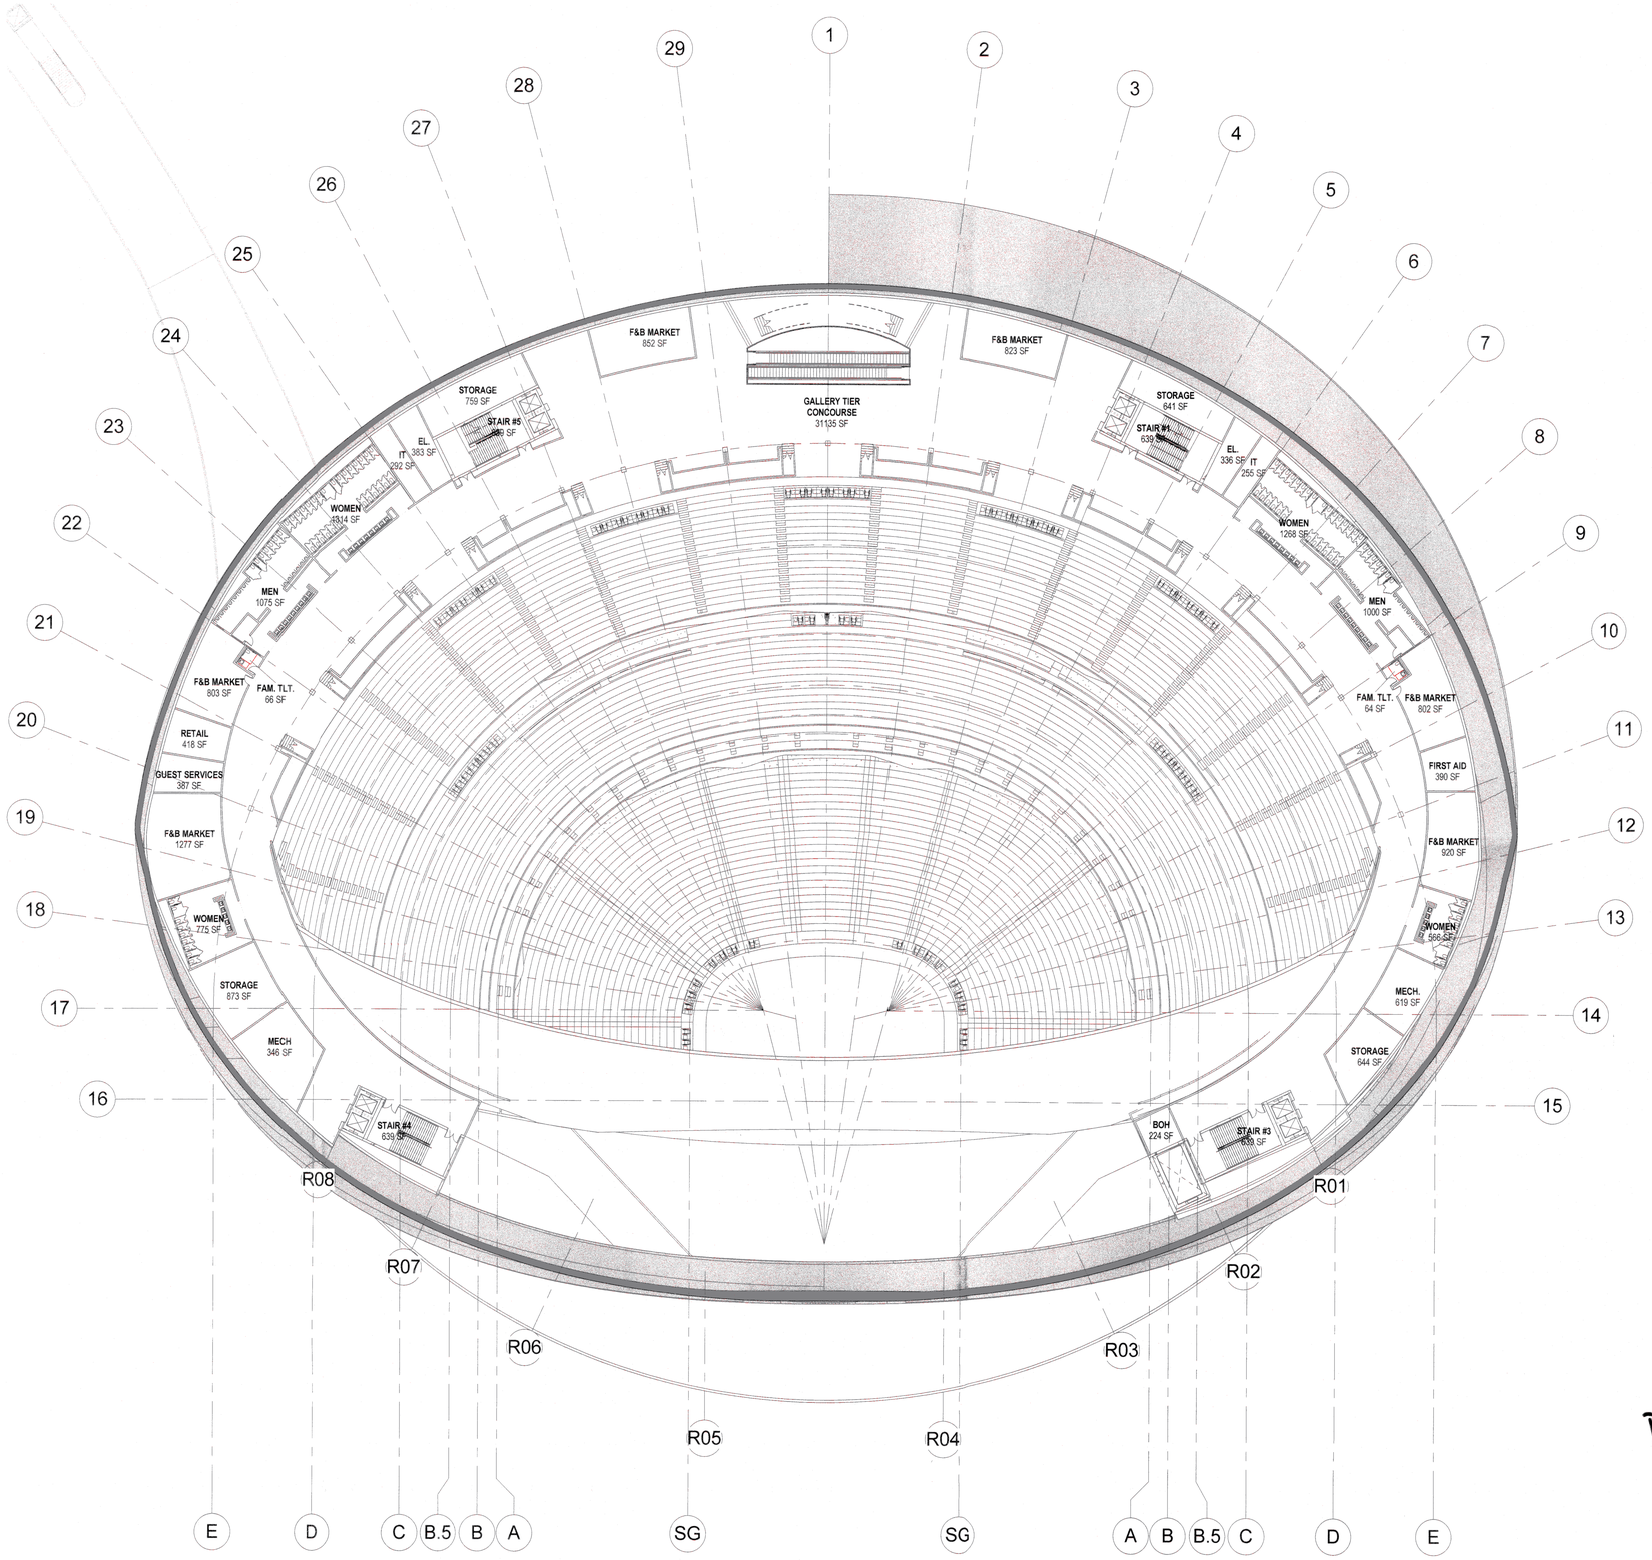

1 300 LEVEL GALLERY TIER REFERENCE PLAN
1" = 30'-0"

PRE-0054-17
UC-1096-17

PROJECT NORTH
0 30' 60'

POPULOUS

POPULOUS
Architecture, Planning, Interiors, Programming
4800 Main St. Suite 300
Kansas City, MO 64112
816.221.1500
475 Fifth Avenue, Floor 15
New York, NY 10017
917.261.3426

Civil Engineer
Kimley-Horn
6671 S. Las Vegas Blvd. Suite 320
Las Vegas, NV 89119
702.862.3600

Structural Engineer
Thornton Tomasetti
51 Madison Avenue
New York, NY 10010
917.661.7800

MEP/FP Engineer, IT Systems & Security Design
Cosentini Associates, Inc.
Two Pennsylvania Plaza, Third Floor
New York, NY 10121
212.615.3600

Audio Video Design & Acoustics Consultant
Ove Arup & Partners, PC
77 Water Street
New York, NY 10005
212.896.3000

Facade Engineer
Walter P. Moore
707 Wilshire Blvd., Suite 2100
Los Angeles, CA 90017
310.254.1900

Vertical Transportation Consultant
Fortune Shepler Saling, Inc.
8753 Forrest Drive
Highlands Ranch, CO 80126
720.438.1540

Building & Fire Code Consultant
Code Consultants Professional Engineers, PC
215 West 40th Street, 15th Floor
New York, NY 10018
212.216.9596

MSG Las Vegas Music Venue

Las Vegas, Nevada

MSG
THE MADISON SQUARE GARDEN COMPANY

ENTITLEMENTS
PRE-SUBMITTAL
OCT. 12, 2017

REVISIONS

NO.	DATE	DESCRIPTION

A B
C D
E

PROJECT NO. 17.4513.00
ISSUED BY: POPULOUS
ISSUED DATE:

SHEET TITLE
300 LEVEL - GALLERY TIER CONCOURSE REFERENCE PLAN

DISCIPLINE - CATEGORY - SUB CATEGORY - SHEET
A1-5.0

FOR REFERENCE ONLY - NOT FOR CONSTRUCTION

Copyright 2017 © POPULOUS

10/7/2017 1:11:58 PM

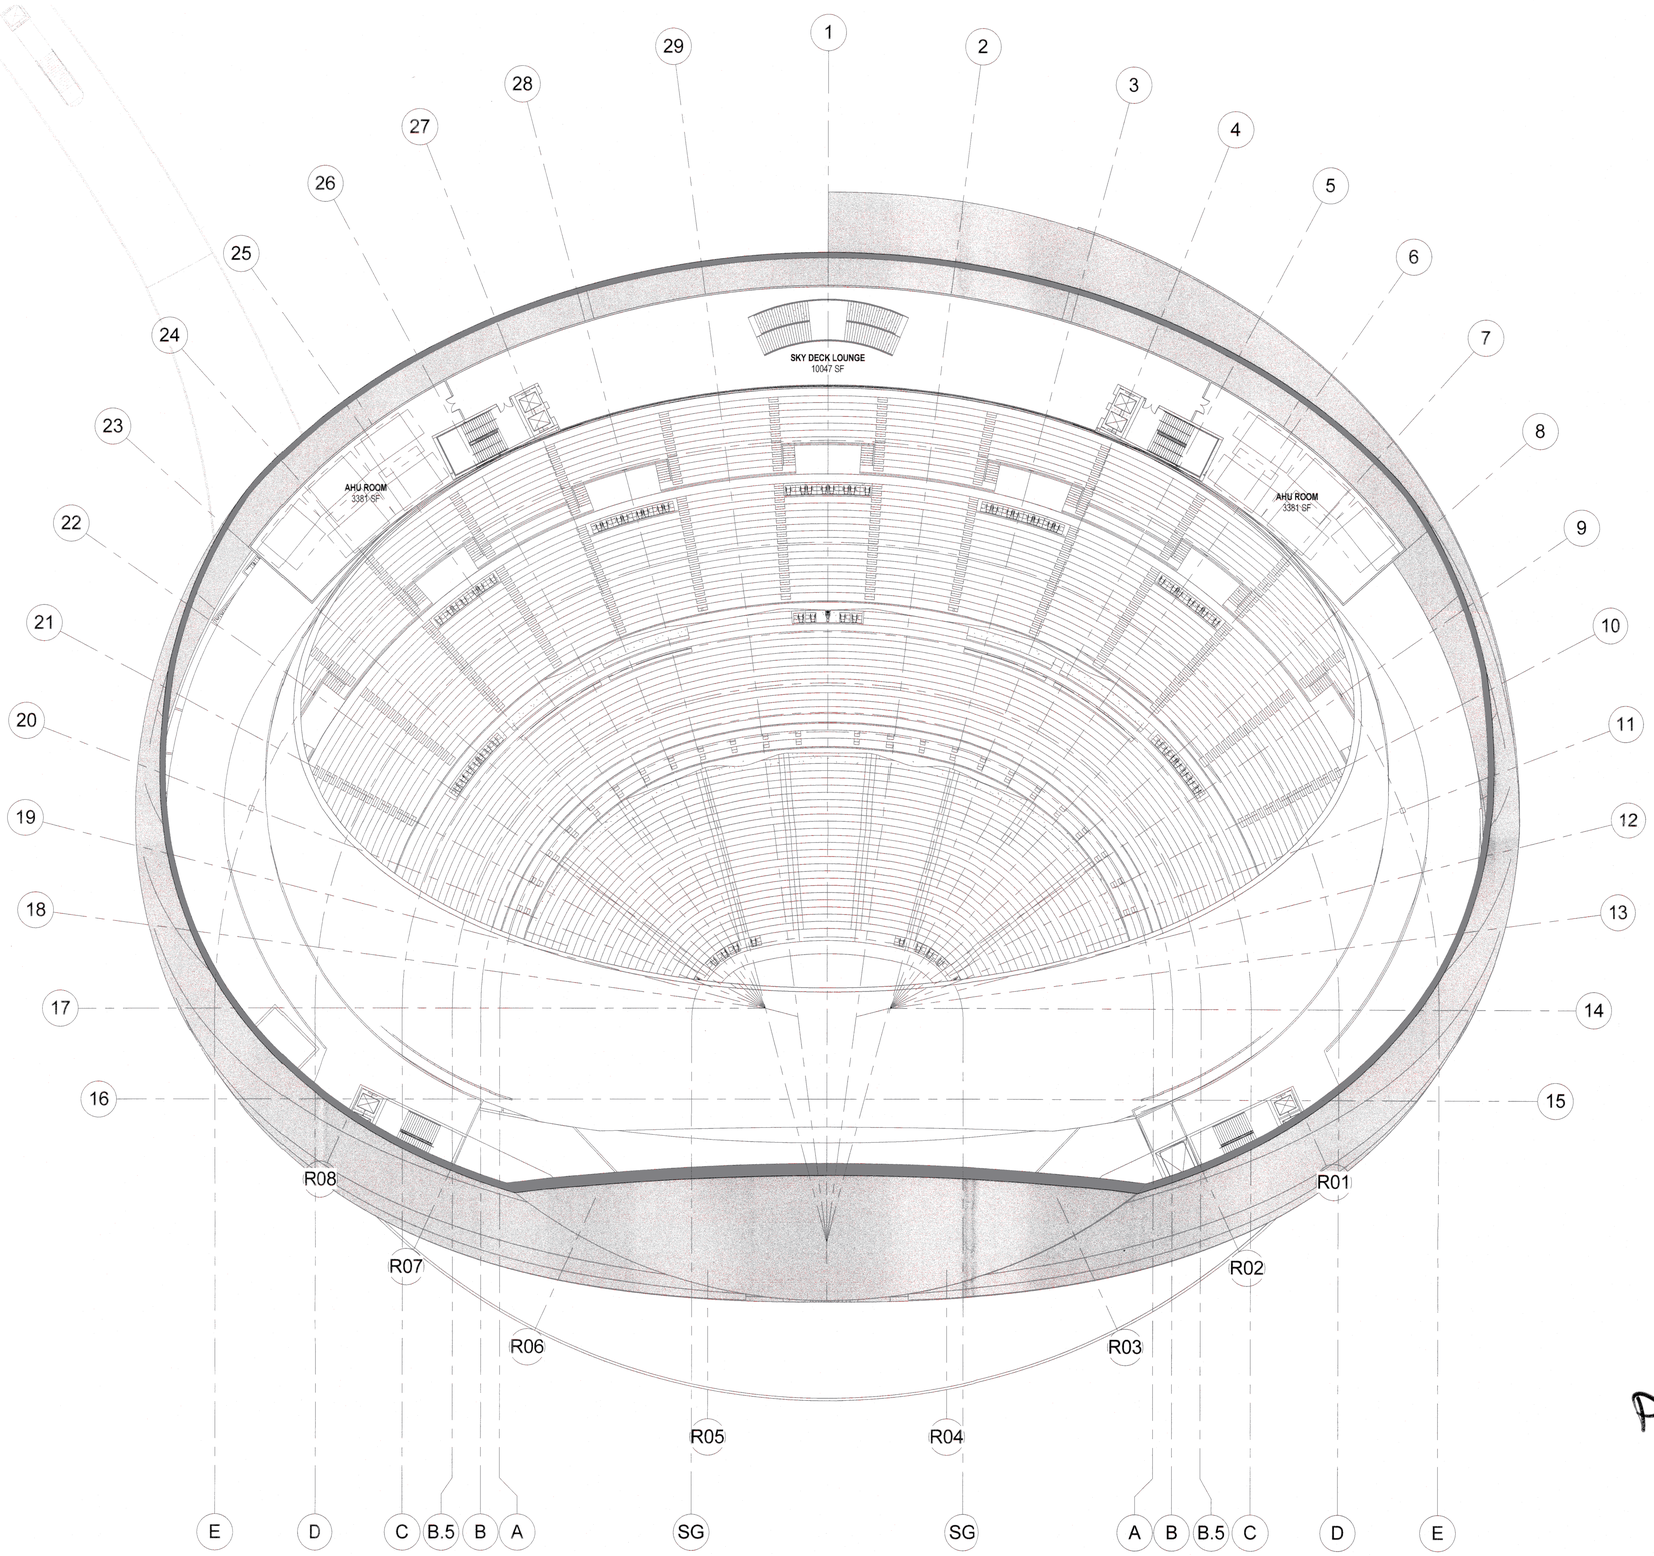

PRE-0054-17
UC-1096-17

1 400 LEVEL - SKY DECK LOUNGE REFERENCE PLAN
1" = 30'-0"

PROJECT NORTH
0 30' 60'

POPULOUS®

POPULOUS®
Architecture, Planning, Interiors, Programming
4800 Main St. Suite 300
Kansas City, MO 64112
816.221.1500
475 Fifth Avenue, Floor 15
New York, NY 10017
917.261.3426

Civil Engineer
Kimley-Horn
6671 S. Las Vegas Blvd. Suite 320
Las Vegas, NV 89119
702.862.3600

Structural Engineer
Thornton Tomasetti
51 Madison Avenue
New York, NY 10010
917.661.7800

MEP/FP Engineer, IT Systems & Security Design
Cosentini Associates, Inc.
Two Pennsylvania Plaza, Third Floor
New York, NY 10121
212.615.3600

Audio Video Design & Acoustics Consultant
Ove Arup & Partners, PC
77 Water Street
New York, NY 10005
212.896.3000

Facade Engineer
Walter P. Moore
707 Wilshire Blvd., Suite 2100
Los Angeles, CA 90017
310.254.1900

Vertical Transportation Consultant
Fortune Shepler Saling, Inc.
8752 Forrest Drive
Highlands Ranch, CO 80126
720.438.1540

Building & Fire Code Consultant
Code Consultants Professional Engineers, PC
215 West 40th Street, 15th Floor
New York, NY 10018
212.216.9596

MSG Las Vegas Music Venue

Las Vegas, Nevada

MSG
THE MADISON SQUARE GARDEN COMPANY

ENTITLEMENTS
PRE-SUBMITTAL
OCT. 12, 2017

REVISIONS

NO.	DATE	DESCRIPTION

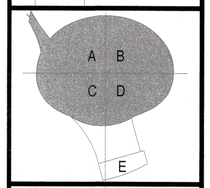

PROJECT NO. 17.4513.00
ISSUED BY: POPULOUS
ISSUED DATE:

SHEET
400 LEVEL - SKY DECK LOUNGE REFERENCE PLAN

DISCIPLINE - CATEGORY - SUB CATEGORY - SHEET
A1-6.0

FOR REFERENCE ONLY - NOT FOR CONSTRUCTION

Copyright 2017 © POPULOUS

10/7/2017 1:15:08 PM

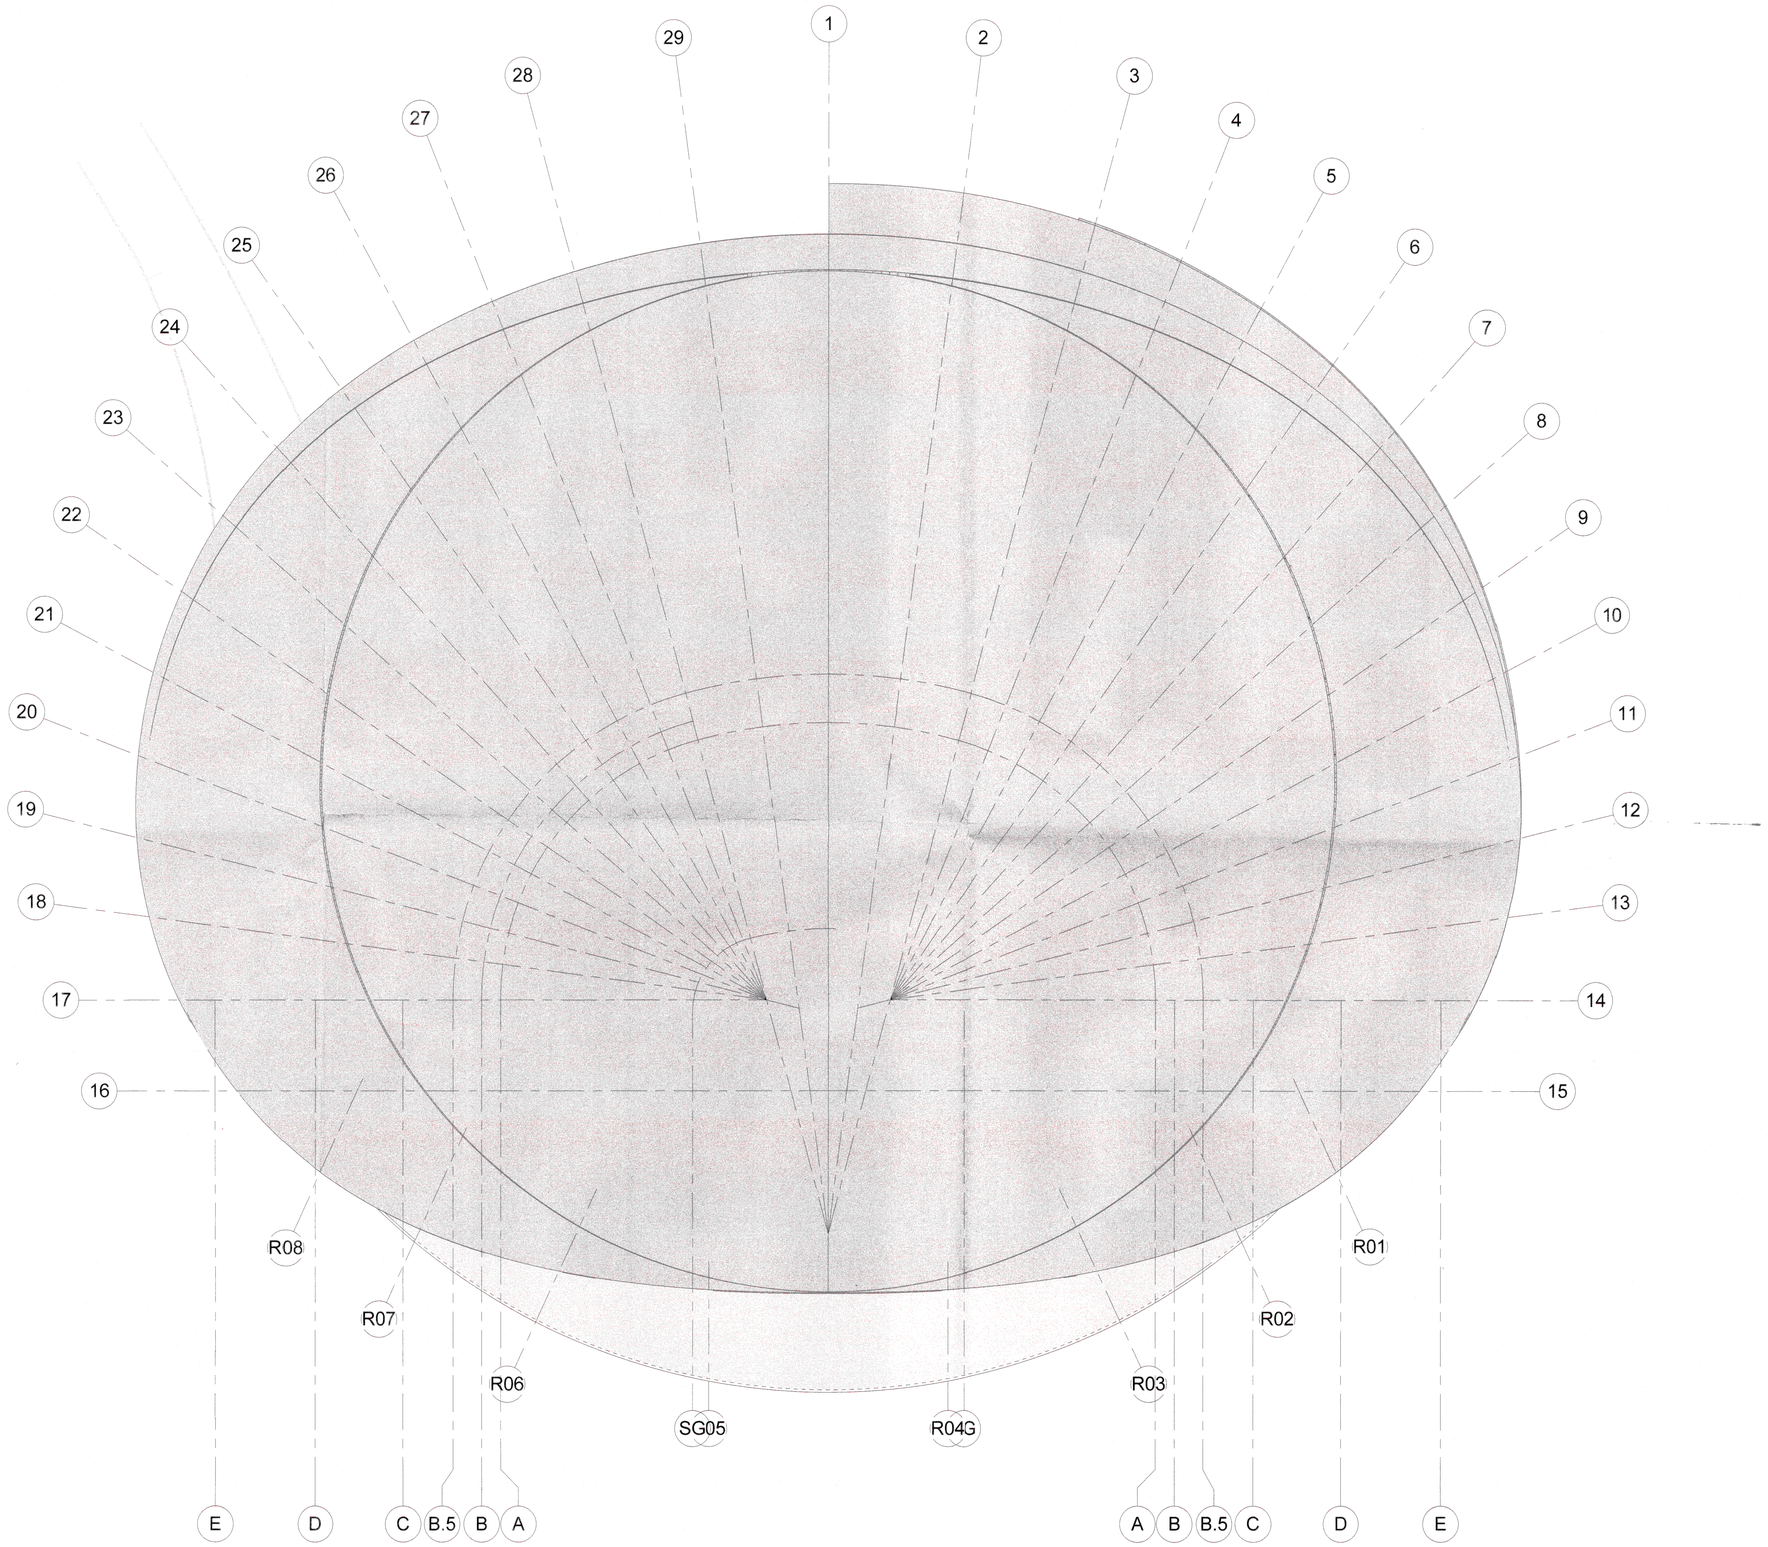

1 ROOF LEVEL REFERENCE PLAN
1" = 30'-0"

PROJECT NORTH
0 30' 60'

UC-109-17
PRE-0054-17

POPULOUS®

POPULOUS®
Architecture, Planning,
Interiors, Programming
4800 Main St. Suite 300
Kansas City, MO 64112
816.221.1500
475 Fifth Avenue, Floor 15
New York, NY 10017
917.261.3426

Civil Engineer
Kimley-Horn
6671 S. Las Vegas Blvd. Suite 320
Las Vegas, NV 89119
702.862.3600

Structural Engineer
Thornton Tomasetti
51 Madison Avenue
New York, NY 10010
917.661.7800

MEP/FP Engineer, IT Systems & Security Design
Cosentini Associates, Inc.
Two Pennsylvania Plaza, Third Floor
New York, NY 10121
212.615.3600

Audio Video Design & Acoustics Consultant
Ove Arup & Partners, PC
77 Water Street
New York, NY 10005
212.896.3000

Facade Engineer
Walter P. Moore
707 Wilshire Blvd., Suite 2100
Los Angeles, CA 90017
310.254.1900

Vertical Transportation Consultant
Fortune Shepler Saling, Inc.
8752 Forrest Drive
Highlands Ranch, CO 80126
720.438.1540

Building & Fire Code Consultant
Code Consultants Professional Engineers, PC
215 West 40th Street, 15th Floor
New York, NY 10018
212.216.8596

MSG Las Vegas Music Venue

Las Vegas, Nevada

MSG
THE MADISON SQUARE GARDEN COMPANY

ENTITLEMENTS
PRE-SUBMITTAL
OCT. 12, 2017

REVISIONS

NO.	DATE	DESCRIPTION

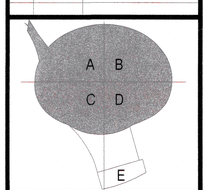

PROJECT NO. 17.4513.00
ISSUED BY: POPULOUS
ISSUED DATE:

SHEET TITLE:
ROOF LEVEL REFERENCE PLAN

DISCIPLINE - CATEGORY - SUB CATEGORY - SHEET
A1-7.0

FOR REFERENCE ONLY - NOT FOR CONSTRUCTION

Copyright 2017 © POPULOUS

10/13/2017 2:58:56 PM

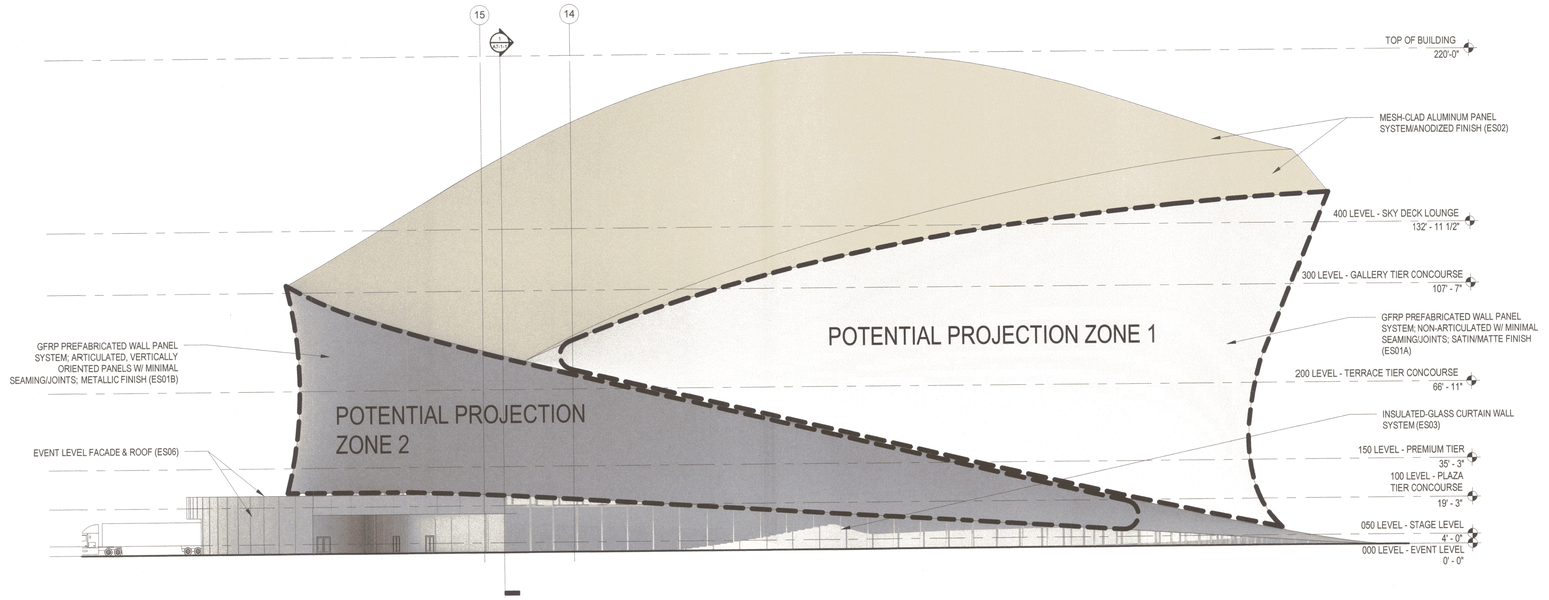

2 EXTERIOR ELEVATION - EAST

1" = 30'-0"

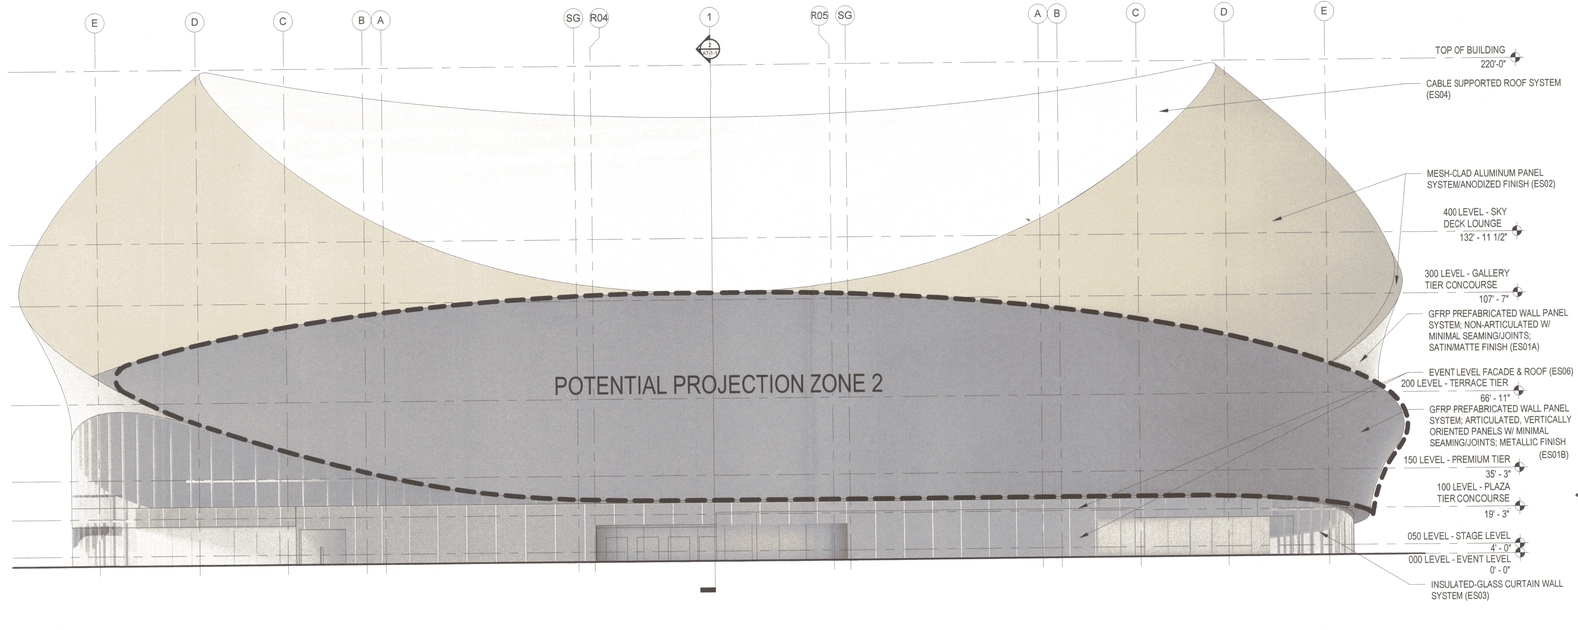

1 EXTERIOR ELEVATION - SOUTH

1" = 30'-0"

PRE-0054-17

UC-1096-17

0 30' 60'

POPULOUS®

POPULOUS

Architecture, Planning, Interiors, Programming
4800 Main St. Suite 300
Kansas City, MO 64112
816.221.1500
475 Fifth Avenue, Floor 15
New York, NY 10017
917.261.3426

Civil Engineer
Kimley-Horn
6671 S. Las Vegas Blvd. Suite 320
Las Vegas, NV 89119
702.862.3600

Structural Engineer
Thornton Tomasetti
51 Madison Avenue
New York, NY 10010
917.661.7800

MEP/FP Engineer, IT Systems & Security Design
Cosentini Associates, Inc.
Two Pennsylvania Plaza, Third Floor
New York, NY 10121
212.615.3600

Audio Video Design & Acoustics Consultant
Ove Arup & Partners, PC
77 Water Street
New York, NY 10005
212.896.3000

Facade Engineer
Walter P. Moore
707 Wilshire Blvd., Suite 2100
Los Angeles, CA 90017
310.254.1900

Vertical Transportation Consultant
Fortune Shepler Salling, Inc.
8752 Forrest Drive
Highlands Ranch, CO 80126
720.438.1540

Building & Fire Code Consultant
Code Consultants Professional Engineers, PC
215 West 40th Street, 15th Floor
New York, NY 10018
212.216.9596

MSG Las Vegas Music Venue

Las Vegas, Nevada

MSG
THE MADISON SQUARE GARDEN COMPANY

ENTITLEMENTS PRE-SUBMITTAL
OCT. 12, 2017

REVISIONS

NO.	DATE	DESCRIPTION

A B C D E

PROJECT NO: 17.4513.00 ISSUED BY: POPULOUS

ISSUED DATE:

SHEET TITLE: EXTERIOR ELEVATIONS - SOUTH & EAST

DISCIPLINE - CATEGORY - SUB CATEGORY - SHEET

A5-1-1.0

FOR REFERENCE ONLY - NOT FOR CONSTRUCTION

Copyright 2017 © POPULOUS

10/13/2017 4:21:11 PM

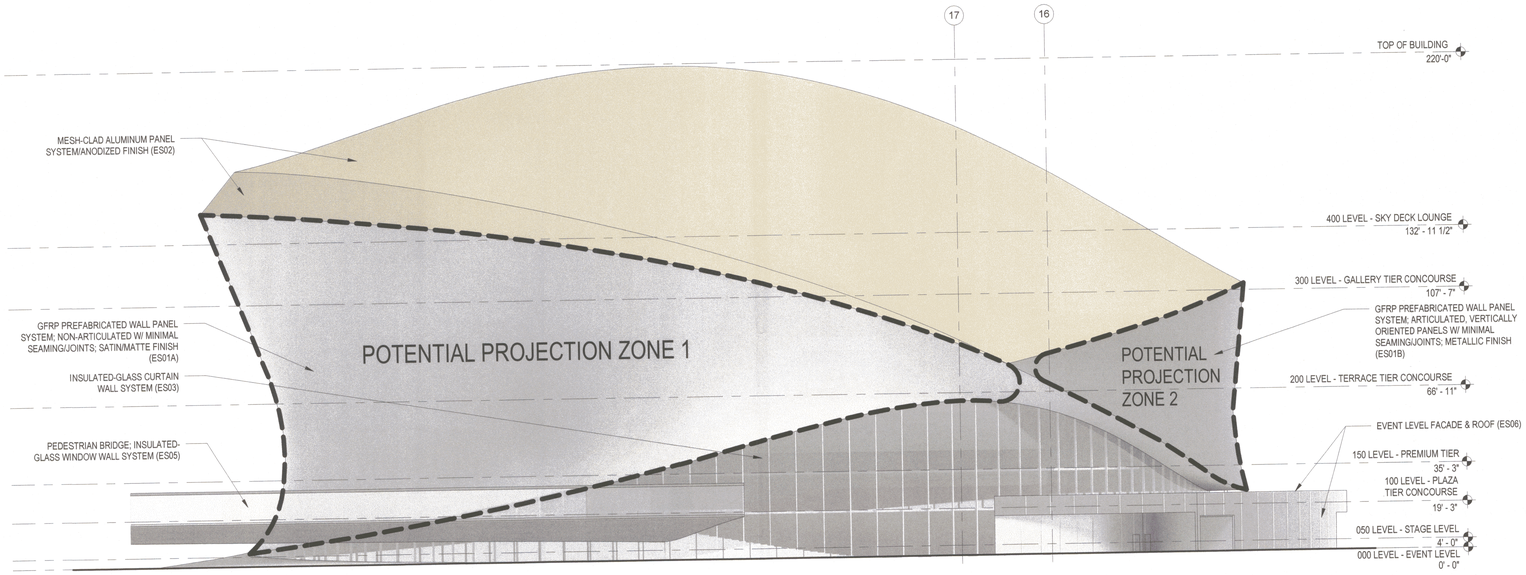

2 EXTERIOR ELEVATION - WEST

1" = 30'-0"

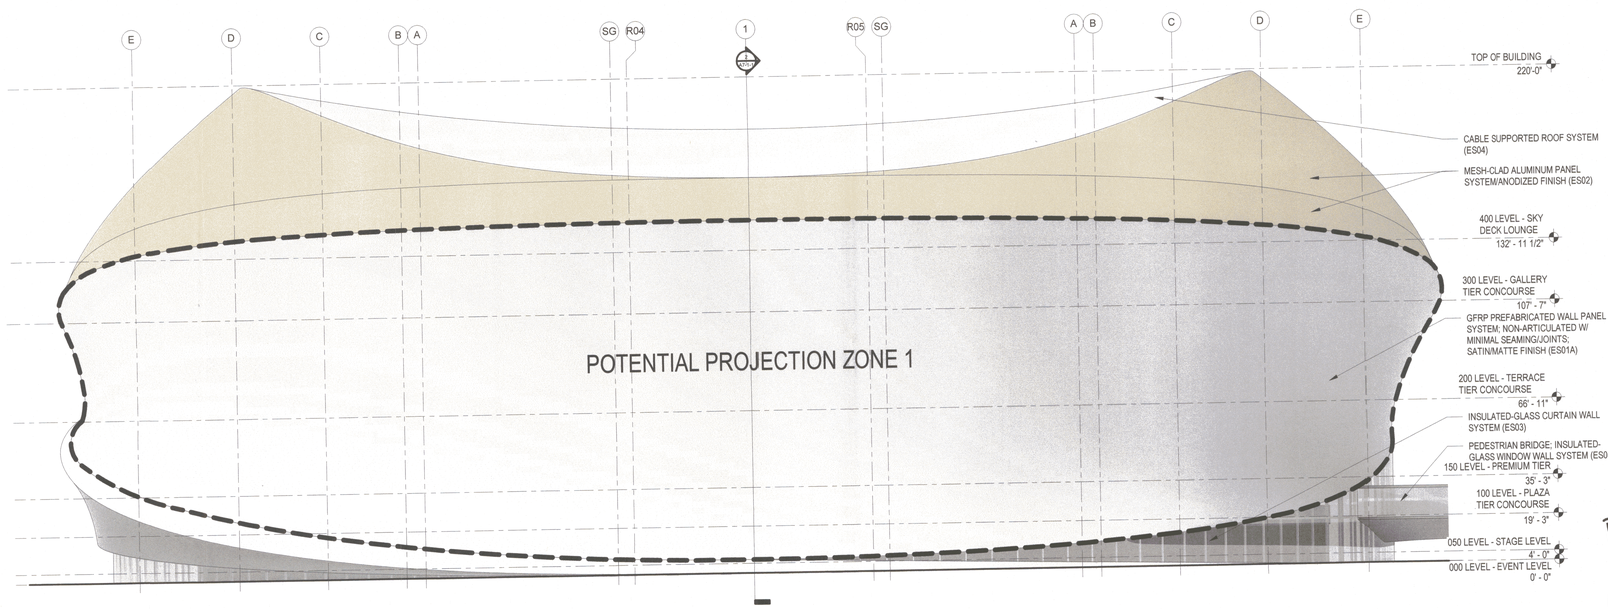

PRE-0054-17

UC-1096-17

1 EXTERIOR ELEVATION - NORTH

1" = 30'-0"

0 30' 60'

POPULOUS®

POPULOUS ®
Architecture, Planning,
Interiors, Programming
4800 Main St. Suite 300
Kansas City, MO 64112
816.221.1500
475 Fifth Avenue, Floor 15
New York, NY 10017
917.261.3426

Civil Engineer
Kimley-Horn
6671 S. Las Vegas Blvd. Suite 320
Las Vegas, NV 89119
702.862.3600

Structural Engineer
Thornton Tomasetti
51 Madison Avenue
New York, NY 10010
917.661.7800

MEP/FP Engineer, IT Systems & Security Design
Cosentini Associates, Inc.
Two Pennsylvania Plaza, Third Floor
New York, NY 10121
212.615.3600

Audio Video Design & Acoustics Consultant
Ove Arup & Partners, PC
77 Water Street
New York, NY 10005
212.896.3000

Facade Engineer
Walter P. Moore
707 Wilshire Blvd., Suite 2100
Los Angeles, CA 90017
310.254.1900

Vertical Transportation Consultant
Fortune Shepler Saling, Inc.
8752 Forrest Drive
Highlands Ranch, CO 80126
720.438.1540

Building & Fire Code Consultant
Code Consultants Professional Engineers, PC
215 West 40th Street, 15th Floor
New York, NY 10018
212.216.9596

MSG Las Vegas Music Venue

Las Vegas, Nevada

MSG
THE MADISON SQUARE GARDEN COMPANY

ENTITLEMENTS
PRE-SUBMITTAL
OCT. 12, 2017

REVISIONS

NO.	DATE	DESCRIPTION

A B
C D
E

PROJECT NO. 17.4513.00
ISSUED BY: POPULOUS
ISSUED DATE:

SHEET TITLE: EXTERIOR ELEVATIONS - NORTH & WEST

DISCIPLINE - CATEGORY - SUB CATEGORY - SHEET
A5-1-2.0

FOR REFERENCE ONLY - NOT FOR CONSTRUCTION

Copyright 2017 © POPULOUS®